ATTIC HATCH

SERIES
SECTION DETAILS

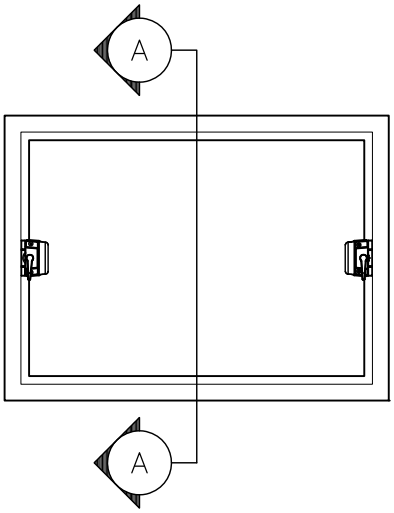

SAMPLE ELEVATION
EXTERIOR VIEW

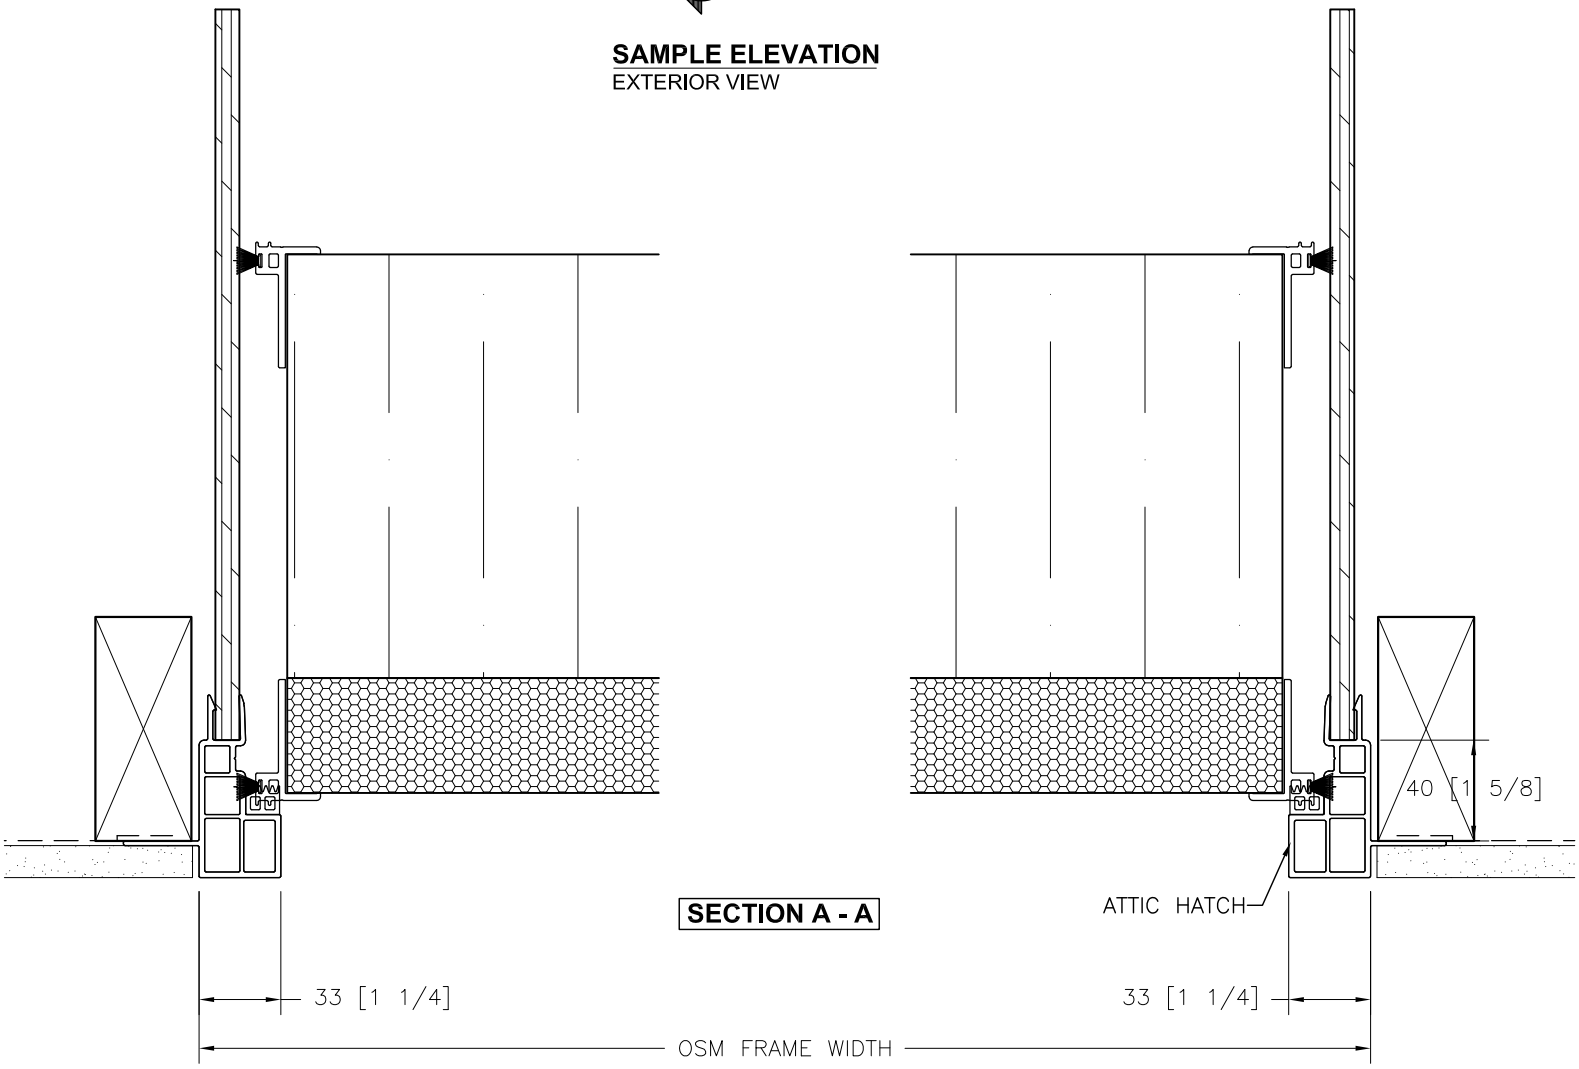

SECTION A - A

JAMB DETAIL
FRAME DIMENSIONS